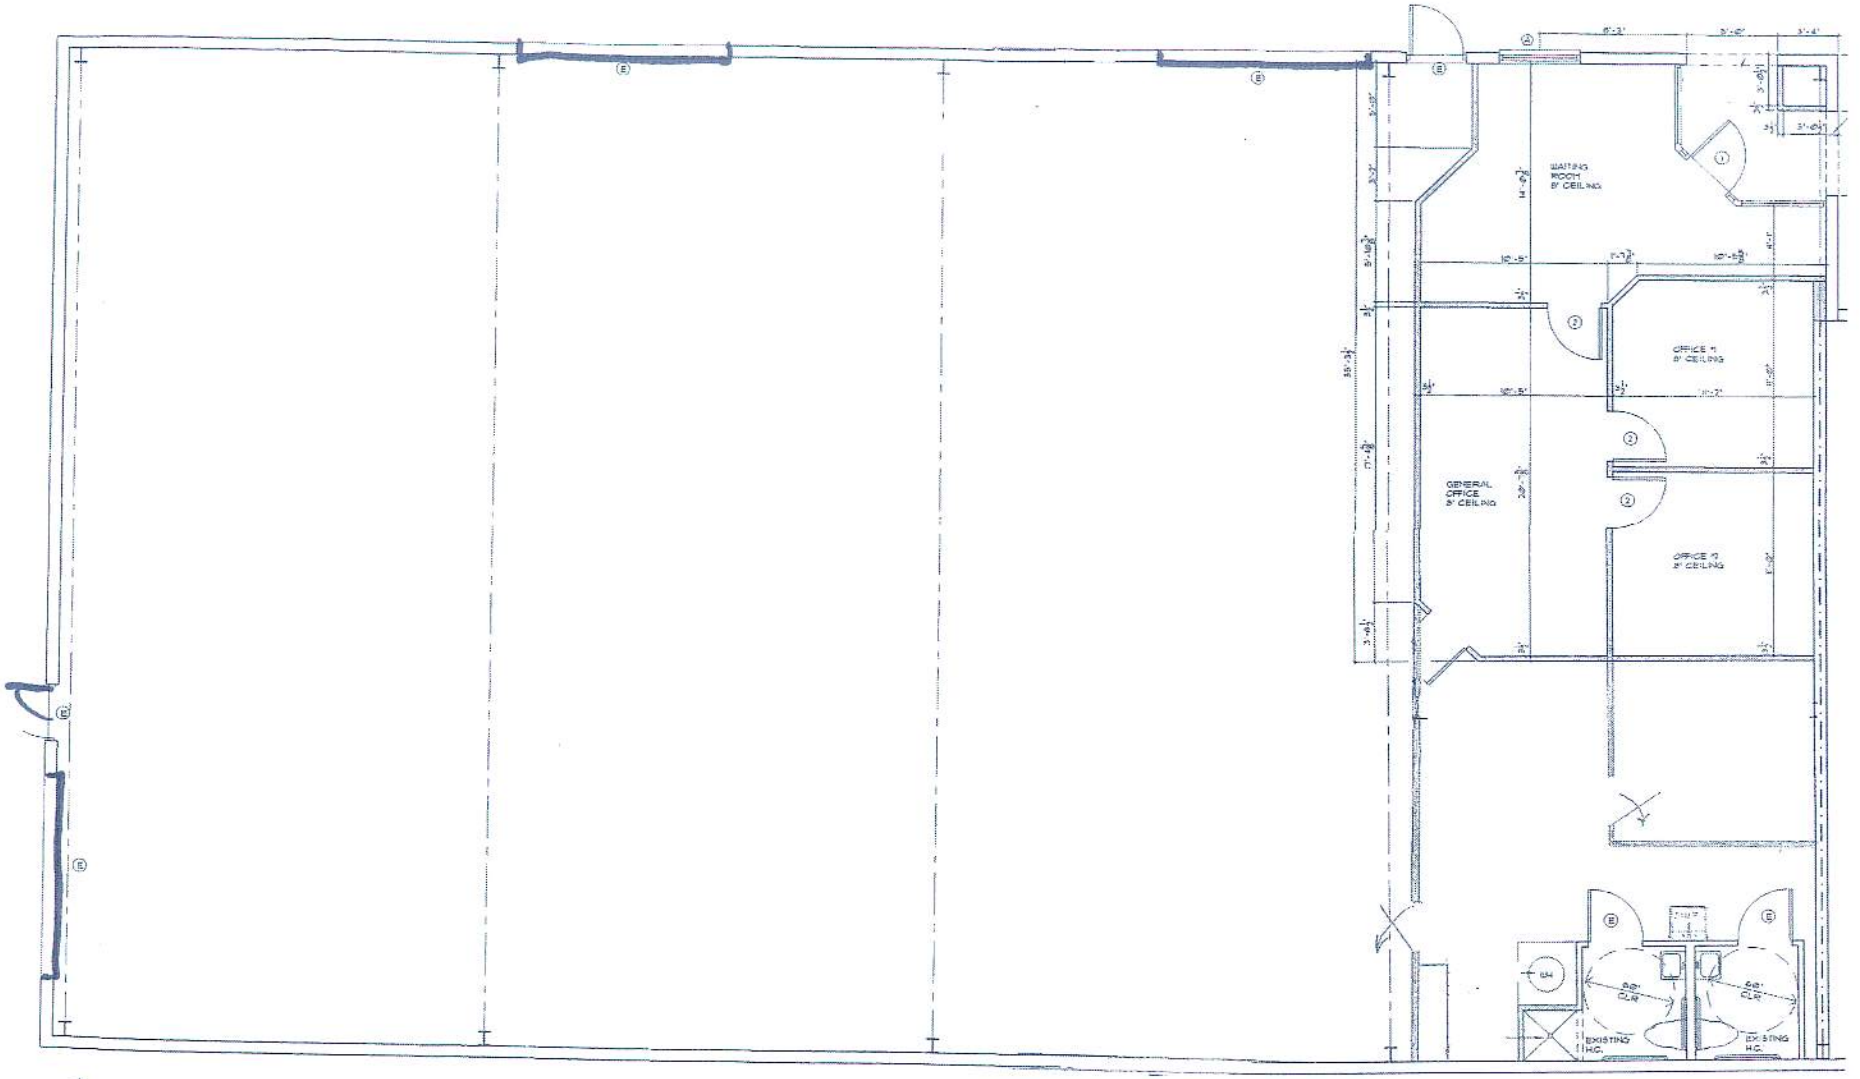
WAITING ROOM 8' CEILING
OFFICE #1 8' CEILING
GENERAL OFFICE 8' CEILING
OFFICE #2 8' CEILING
EXISTING H.C.
EXISTING H.C.

FLOOR PLAN